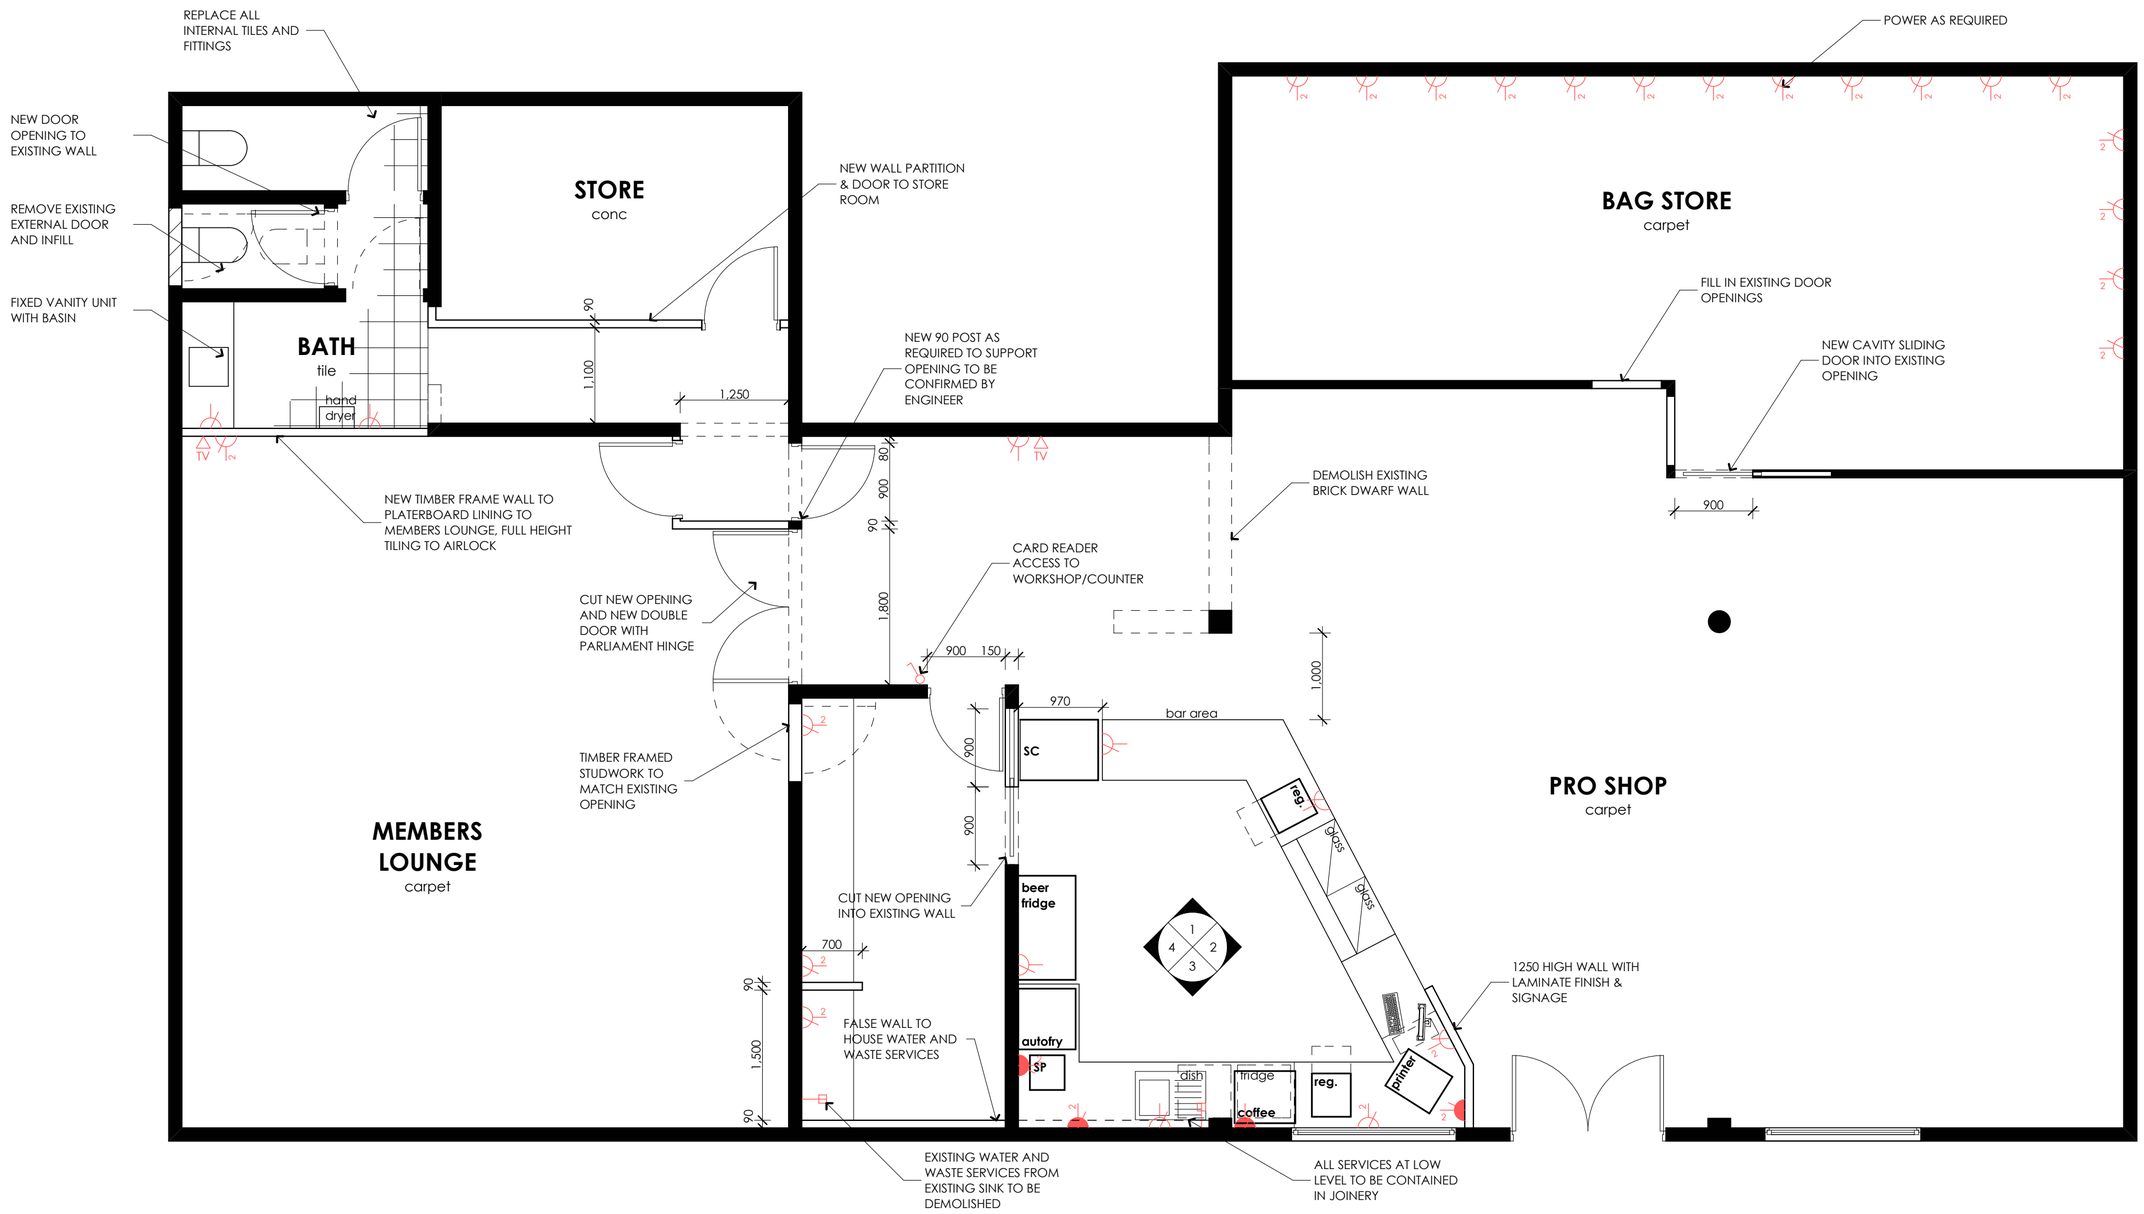

REVISION	CLIENT	PROJECT	TITLE	SCALE	DATE	DESIGN
	GOSFORD GOLF CLUB	PRO SHOP FITOUT	FLOOR PLAN LAYOUT	1:50 @ A2	JUNE 2010	AM
				DRAWING No. A-01		REVISION A